

# Work Order ID 139814

**\*139814\***

Page 1

Wednesday, December 09, 2015 10:04:20 A

Item ID: D4034-1      Accept      **\*N900040100\***      Setup Start **\*NS1\***  
 Revision ID:      Stop **\*NS2\***  
 Item Name: Rib  
 Start Date: 12/9/2015      Start Qty: 8.00      **\*8\***      Cust Item ID:  
 Required Date: 12/9/2015      Req'd Qty: 8.00      **\*8\***      Customer:  
 Reference:

Approvals: Process Plan: MLS      Date: DEC 09 2015      Tooling:      Date:      Run Start **\*NR1\***  
 QC:      Date:      SPC (Y/N):      Date:      Stop **\*NR2\***

| Sequence ID/<br>Work Center ID | Operation<br>Description | Set Up/<br>Run Hours | Tool ID | Tool # | Plan<br>Code | Accept<br>Qty | Reject<br>Qty | Reject<br>Number | Insp.<br>Stamp |
|--------------------------------|--------------------------|----------------------|---------|--------|--------------|---------------|---------------|------------------|----------------|
|--------------------------------|--------------------------|----------------------|---------|--------|--------------|---------------|---------------|------------------|----------------|

| Draw Nbr | Revision Nbr |
|----------|--------------|
| D4034    | C            |

100      0.00  
**\*100\***  
 Large Fab      Memo      0.02  
 Large Fab      1- Cut tube as per dwg D4034

8x CC 15-12-11

110      QC6- Inspect dimensions to drawing      0.00  
**\*110\***  
 QC      Memo      0.00  
 Quality Control

8x      DAS 43 9-89      DEC 14 2015

120      Identify as per dwg & Stock Location: WIA 004      0.00  
**\*120\***  
 Packaging      Memo      0.00  
 Packaging      LOCATION: WA004

8x CC 15-12-11

DQA: \_\_\_\_\_ Date: \_\_\_\_\_



## WORK ORDER NON-CONFORMANCE / UPDATE

QA Closed: \_\_\_\_\_ Date: \_\_\_\_\_

Work Order update only ☐

|                                                              |  |   |  |   |  |  |   |  |  |
|--------------------------------------------------------------|--|---|--|---|--|--|---|--|--|
| Work Order: _____<br><br>Part No. _____<br><br>NCR No. _____ |  | <b>DISPOSITION</b><br><br>Rework <input type="checkbox"/><br>Scrap <input type="checkbox"/><br>Use-as-is <input type="checkbox"/><br>Suspected Unapproved <input type="checkbox"/> |  | <b>AGAINST DEPARTMENT/PROCESS</b><br><br><div style="display: flex; justify-content: space-between;"> <div>           Skid-tube <input type="checkbox"/><br/>           Machining <input type="checkbox"/><br/>           Thermoforming <input type="checkbox"/><br/>           Large Fab <input type="checkbox"/> </div> <div>           Cross tube <input type="checkbox"/><br/>           Small Fab <input type="checkbox"/><br/>           Finishing <input type="checkbox"/><br/>           Composite <input type="checkbox"/> </div> <div>           Water Jet <input type="checkbox"/><br/>           Prod. Eng. Coord. <input type="checkbox"/><br/>           Rec/Store/Packaging <input type="checkbox"/><br/>           Supplier <input type="checkbox"/> </div> <div>           Engineering <input type="checkbox"/><br/>           Quality <input type="checkbox"/><br/>           Other <input type="checkbox"/> </div> </div> |  |  |   |  |  |
| Date :                                                       |  | Step #:   |  | QTY Effective :   |  |  | MRB (QSI042) Approval<br><br><br>Completed By<br><br><br>Lead hand / Supervisor<br>Approval Verification<br><br><br>QC / QA Coordinator<br>Approval |  |  |
| Description Work Order Deviation                             |  |   |  | Disposition   |  |  |   |  |  |
|                                                              |  |   |  |   |  |  |   |  |  |
|                                                              |  |   |  |   |  |  |   |  |  |

| Root Cause         |                          |                       |                          | FAULT CATEGORY         |                          |                                   |                          |
|--------------------|--------------------------|-----------------------|--------------------------|------------------------|--------------------------|-----------------------------------|--------------------------|
| Environment        | <input type="checkbox"/> | No Re-verification    | <input type="checkbox"/> | Pressure/Forced        | <input type="checkbox"/> | Temperature/Cure                  | <input type="checkbox"/> |
| Design             | <input type="checkbox"/> | Operator              | <input type="checkbox"/> | Bending                | <input type="checkbox"/> | Set-up                            | <input type="checkbox"/> |
| Doc/Data           | <input type="checkbox"/> | Offset/Setup          | <input type="checkbox"/> | Centre Not Concentric  | <input type="checkbox"/> | BOM/Route                         | <input type="checkbox"/> |
| Equip/Tooling      | <input type="checkbox"/> | Supplier              | <input type="checkbox"/> | Cracks                 | <input type="checkbox"/> | Broken/Damage/Defect              | <input type="checkbox"/> |
| Handling/Pre       | <input type="checkbox"/> | Training              | <input type="checkbox"/> | Crimp/Kink/Ripple/Wave | <input type="checkbox"/> | Inspection Incomplete/Unqualified | <input type="checkbox"/> |
| Material           | <input type="checkbox"/> | Use for Testing       | <input type="checkbox"/> | Cuffs                  | <input type="checkbox"/> | Contamination                     | <input type="checkbox"/> |
| Internal Transport | <input type="checkbox"/> | Poor Information      | <input type="checkbox"/> | Crushing               | <input type="checkbox"/> | Countersink                       | <input type="checkbox"/> |
| Tribal Knowledge   | <input type="checkbox"/> | Rushing               | <input type="checkbox"/> | Heat Treat             | <input type="checkbox"/> | Cut Too Short                     | <input type="checkbox"/> |
| LOA                | <input type="checkbox"/> | Product Improvement   | <input type="checkbox"/> | Wave/Twist in Tube     | <input type="checkbox"/> | Instructions Incomplete/Unclear   | <input type="checkbox"/> |
| Substation         | <input type="checkbox"/> | Process Improvement   | <input type="checkbox"/> | Marks/Chatter          | <input type="checkbox"/> | Drill Holes                       | <input type="checkbox"/> |
| Past Expiry Date   | <input type="checkbox"/> | Manufacturing Process | <input type="checkbox"/> | OTHER :                |                          |                                   |                          |
| Misidentified      | <input type="checkbox"/> | Past Due              | <input type="checkbox"/> |                        |                          |                                   |                          |

**\*139814\***

Wednesday, December 09, 2015 10:04:20 A

**\*N900040100\***

Setup Start \*NS1\*

Stop \*NS2\*

**\*8\***

**Cust Item ID:**

**Start Date:** 12/9/2015      **Start Qty:** 8.00

**Required Date:** 12/9/2015      **Req'd Qty:** 8.00

**\*g\***

**Customer:**

**Reference:**

**Approvals:** \_\_\_\_\_ **Process Plan:** \_\_\_\_\_ **Date:** \_\_\_\_\_ **Tooling:** \_\_\_\_\_ **Date:** \_\_\_\_\_

Run Start \*NR1\*

**QC:** \_\_\_\_\_ **Date:** \_\_\_\_\_ **SPC (Y/N):** \_\_\_\_\_ **Date:** \_\_\_\_\_

Stop **\*NR2\***

| Sequence ID/<br>Work Center ID | Operation<br>Description | Set Up/<br>Run Hours | Tool ID | Tool # | Plan<br>Code | Accept<br>Qty | Reject<br>Qty | Reject<br>Number | Insp.<br>Stamp |
|--------------------------------|--------------------------|----------------------|---------|--------|--------------|---------------|---------------|------------------|----------------|
|--------------------------------|--------------------------|----------------------|---------|--------|--------------|---------------|---------------|------------------|----------------|

130

QC21- Final Inspection - Work Order Release

0.00

**\*130\***

QC

## Memo

0.01

## Quality Control

MLS DEC 14 2015

MLJ DEC 14 2015

DQA: \_\_\_\_\_ Date: \_\_\_\_\_



## WORK ORDER NON-CONFORMANCE / UPDATE

QA Closed: \_\_\_\_\_ Date: \_\_\_\_\_

Work Order update only ☐

|   |  |   |  |   |  |   |   |   |  |   |  |
|---|--|---|--|---|--|---|---|---|--|---|--|
| Work Order: _____<br><br>Part No. _____<br><br>NCR No. _____   |  | <b>DISPOSITION</b><br><br>Rework <input type="checkbox"/><br>Scrap <input type="checkbox"/><br>Use-as-is <input type="checkbox"/><br>Suspected Unapproved <input type="checkbox"/>   |  | <b>AGAINST DEPARTMENT/PROCESS</b><br><br><div style="display: flex; justify-content: space-between;"> <div>             Skid-tube <input type="checkbox"/><br/>             Machining <input type="checkbox"/><br/>             Thermoforming <input type="checkbox"/><br/>             Large Fab <input type="checkbox"/> </div> <div>             Cross tube <input type="checkbox"/><br/>             Small Fab <input type="checkbox"/><br/>             Finishing <input type="checkbox"/><br/>             Composite <input type="checkbox"/> </div> <div>             Water Jet <input type="checkbox"/><br/>             Prod. Eng. Coord. <input type="checkbox"/><br/>             Rec/Store/Packaging <input type="checkbox"/><br/>             Supplier <input type="checkbox"/> </div> <div>             Engineering <input type="checkbox"/><br/>             Quality <input type="checkbox"/><br/>             Other <input type="checkbox"/> </div> </div> |  |   |   |   |  |   |  |
| Date :   |  | Step #:   |  | QTY Effective :   |  |   | MRB (QSI042) Approval<br><br><br>Completed By<br><br><br>Lead hand / Supervisor<br>Approval Verification<br><br><br>QC / QA Coordinator<br>Approval |   |  |   |  |
| Description Work Order Deviation   |  |   |  | Disposition   |  |   |   |   |  |   |  |
|   |  |   |  |   |  |   |   |   |  |   |  |
|   |  |   |  |   |  |   |   |   |  |   |  |
| <b>Root Cause</b><br><br>Environment <input type="checkbox"/><br>Design <input type="checkbox"/><br>Doc/Data <input type="checkbox"/><br>Equip/Tooling <input type="checkbox"/><br>Handling/Pre <input type="checkbox"/><br>Material <input type="checkbox"/><br>Internal Transport <input type="checkbox"/><br>Tribal Knowledge <input type="checkbox"/><br>LOA <input type="checkbox"/><br>Substation <input type="checkbox"/><br>Past Expiry Date <input type="checkbox"/><br>Misidentified <input type="checkbox"/> |  | <input type="checkbox"/> No Re-verification<br><input type="checkbox"/> Operator<br><input type="checkbox"/> Offset/Setup<br><input type="checkbox"/> Supplier<br><input type="checkbox"/> Training<br><input type="checkbox"/> Use for Testing<br><input type="checkbox"/> Poor Information<br><input type="checkbox"/> Rushing<br><input type="checkbox"/> Product Improvement<br><input type="checkbox"/> Process Improvement<br><input type="checkbox"/> Manufacturing Process<br><input type="checkbox"/> Past Due |  | <b>FAULT CATEGORY</b><br><br><input type="checkbox"/> Pressure/Forced<br><input type="checkbox"/> Bending<br><input type="checkbox"/> Centre Not Concentric<br><input type="checkbox"/> Cracks<br><input type="checkbox"/> Crimp/Kink/Ripple/Wave<br><input type="checkbox"/> Cuffs<br><input type="checkbox"/> Crushing<br><input type="checkbox"/> Heat Treat<br><input type="checkbox"/> Wave/Twist in Tube<br><input type="checkbox"/> Marks/Chatter   |  | <input type="checkbox"/> Temperature/Cure<br><input type="checkbox"/> Set-up<br><input type="checkbox"/> BOM/Route<br><input type="checkbox"/> Broken/Damage/Defect<br><input type="checkbox"/> Inspection Incomplete/Unqualified<br><input type="checkbox"/> Contamination<br><input type="checkbox"/> Countersink<br><input type="checkbox"/> Cut Too Short<br><input type="checkbox"/> Instructions Incomplete/Unclear<br><input type="checkbox"/> Drill Holes |   | <input type="checkbox"/> Power Loss/Surge<br><input type="checkbox"/> Folio/Program<br><input type="checkbox"/> Grain<br><input type="checkbox"/> Weld<br><input type="checkbox"/> Wrong Stock Pulled<br><input type="checkbox"/> Out of Sequence<br><input type="checkbox"/> Off-set<br><input type="checkbox"/> Mislabeled<br><input type="checkbox"/> Fit/Function<br><input type="checkbox"/> Misaligned/off center |  | <input type="checkbox"/> Positioned Wrong<br><input type="checkbox"/> Outside Dimensions<br><input type="checkbox"/> Over/Under tolerance<br><input type="checkbox"/> Part Incorrect<br><input type="checkbox"/> Part Lost/Missing<br><input type="checkbox"/> Part Moved<br><input type="checkbox"/> Drawing<br><input type="checkbox"/> Finish<br><input type="checkbox"/> Misread<br><input type="checkbox"/> Turning Sequence |  |
|   |  |   |  | OTHER :   |  |   |   |   |  |   |  |

# Picklist Print

Wednesday, December 09, 2015 10:04:24 AM

Page 1

Work Order ID: 139814

\*139814\*

Parent Item: D4034-1

\*D4034-1\*

Parent Item Name: Rib

Start Date: 12/9/2015

Required Date: 12/9/2015

Start Qty: 8.00

Required Qty: 8.00

Comments: IPP RevA: new issue DD 09.11.23 verified by:EC  
per dwg revA 10.03.15 verified by:EC  
qc5 to 6 DD verf:EC  
REV.B DD VERF:EC  
IPP Rev:B as  
IPP Rev:C 11.01.18 chg  
IPP Rev:D 11.01.19 AS PER DWG

| Component Item ID/<br>Item Name | Replacement<br>Item ID | Mfg/<br>Purch | Bin<br>Item | Primary<br>Location | Last<br>Location | Route<br>Seq ID | Unit of<br>Measure | Qty on<br>Hand | Qty per Kit | Total<br>Qty | Qty<br>Issued | Date<br>Issued | Status |
|---------------------------------|------------------------|---------------|-------------|---------------------|------------------|-----------------|--------------------|----------------|-------------|--------------|---------------|----------------|--------|
|---------------------------------|------------------------|---------------|-------------|---------------------|------------------|-----------------|--------------------|----------------|-------------|--------------|---------------|----------------|--------|

M304TS0.750W.049

Purchased

No

100

f

870.1588

0.3333

2.806737

\*M304TS0 750W 049\*

\*\*

11-15-12-11

304 SQ Tube .75x.75x.049W

## Location

## Loc Qty

## Loc Code

WA004

870.158768

M131868

1.104368

M132744

59.5184

M133163

198

M133417

11.536

M133762

600

3.

DQA: \_\_\_\_\_ Date: \_\_\_\_\_




## WORK ORDER NON-CONFORMANCE / UPDATE

QA Closed: \_\_\_\_\_ Date: \_\_\_\_\_


Work Order update only ☐

|   |   
|---|---|---|---|---|---|---------------|-----------------------|----------------------------------------------|--|------------------------------------|-------------------------------------|------------------------------------|--------------------------------------|------------------------------------|------------------------------------|--------------------------------------------|----------------------------------|----------------------------------------|------------------------------------|----------------------------------------------|--------------------------------|------------------------------------|------------------------------------|-----------------------------------|--|
| Work Order: _____<br><br>Part No. _____<br><br>NCR No. _____   |   | <b>DISPOSITION</b><br><br>Rework <input type="checkbox"/><br>Scrap <input type="checkbox"/><br>Use-as-is <input type="checkbox"/><br>Suspected Unapproved <input type="checkbox"/>   |   | <b>AGAINST DEPARTMENT/PROCESS</b><br><br><table style="width:100%; border: none;"> <tr> <td style="border: none;">Skid-tube <input type="checkbox"/></td> <td style="border: none;">Cross tube <input type="checkbox"/></td> <td style="border: none;">Water Jet <input type="checkbox"/></td> <td style="border: none;">Engineering <input type="checkbox"/></td> </tr> <tr> <td style="border: none;">Machining <input type="checkbox"/></td> <td style="border: none;">Small Fab <input type="checkbox"/></td> <td style="border: none;">Prod. Eng. Coord. <input type="checkbox"/></td> <td style="border: none;">Quality <input type="checkbox"/></td> </tr> <tr> <td style="border: none;">Thermoforming <input type="checkbox"/></td> <td style="border: none;">Finishing <input type="checkbox"/></td> <td style="border: none;">Rec/Store/Packaging <input type="checkbox"/></td> <td style="border: none;">Other <input type="checkbox"/></td> </tr> <tr> <td style="border: none;">Large Fab <input type="checkbox"/></td> <td style="border: none;">Composite <input type="checkbox"/></td> <td style="border: none;">Supplier <input type="checkbox"/></td> <td></td> </tr> </table> |   |               |                       |                                              |  | Skid-tube <input type="checkbox"/> | Cross tube <input type="checkbox"/> | Water Jet <input type="checkbox"/> | Engineering <input type="checkbox"/> | Machining <input type="checkbox"/> | Small Fab <input type="checkbox"/> | Prod. Eng. Coord. <input type="checkbox"/> | Quality <input type="checkbox"/> | Thermoforming <input type="checkbox"/> | Finishing <input type="checkbox"/> | Rec/Store/Packaging <input type="checkbox"/> | Other <input type="checkbox"/> | Large Fab <input type="checkbox"/> | Composite <input type="checkbox"/> | Supplier <input type="checkbox"/> |  |
| Skid-tube <input type="checkbox"/>   | Cross tube <input type="checkbox"/>   | Water Jet <input type="checkbox"/>   | Engineering <input type="checkbox"/>   |   |   
| Machining <input type="checkbox"/>   | Small Fab <input type="checkbox"/>   | Prod. Eng. Coord. <input type="checkbox"/>   | Quality <input type="checkbox"/>   |   |   
| Thermoforming <input type="checkbox"/>   | Finishing <input type="checkbox"/>   | Rec/Store/Packaging <input type="checkbox"/>   | Other <input type="checkbox"/>   |   |   
| Large Fab <input type="checkbox"/>   | Composite <input type="checkbox"/>   | Supplier <input type="checkbox"/>   |   |   
| Date :   |   | Step #:   |   | QTY Effective :   |   |               | MRB (QSI042) Approval |                                              |  |                                    |                                     |                                    |                                      |                                    |                                    |                                            |                                  |                                        |                                    |                                              |                                |                                    |                                    |                                   |  |
| Description Work Order Deviation   |   |   |   | Disposition   |   |               |                       | Completed By                                 |  |                                    |                                     |                                    |                                      |                                    |                                    |                                            |                                  |                                        |                                    |                                              |                                |                                    |                                    |                                   |  |
|   |   |   |   |   |   |               |                       | Lead hand / Supervisor Approval Verification |  |                                    |                                     |                                    |                                      |                                    |                                    |                                            |                                  |                                        |                                    |                                              |                                |                                    |                                    |                                   |  |
|   |   |   |   |   |   |               |                       | QC / QA Coordinator Approval                 |  |                                    |                                     |                                    |                                      |                                    |                                    |                                            |                                  |                                        |                                    |                                              |                                |                                    |                                    |                                   |  |
|   |   
| Root Cause   |   | FAULT CATEGORY   |   |   
| Environment <input type="checkbox"/><br>Design <input type="checkbox"/><br>Doc/Data <input type="checkbox"/><br>Equip/Tooling <input type="checkbox"/><br>Handling/Pre <input type="checkbox"/><br>Material <input type="checkbox"/><br>Internal Transport <input type="checkbox"/><br>Tribal Knowledge <input type="checkbox"/><br>LOA <input type="checkbox"/><br>Substation <input type="checkbox"/><br>Past Expiry Date <input type="checkbox"/><br>Misidentified <input type="checkbox"/> | No Re-verification <input type="checkbox"/><br>Operator <input type="checkbox"/><br>Offset/Setup <input type="checkbox"/><br>Supplier <input type="checkbox"/><br>Training <input type="checkbox"/><br>Use for Testing <input type="checkbox"/><br>Poor Information <input type="checkbox"/><br>Rushing <input type="checkbox"/><br>Product Improvement <input type="checkbox"/><br>Process Improvement <input type="checkbox"/><br>Manufacturing Process <input type="checkbox"/><br>Past Due <input type="checkbox"/> | Pressure/Forced <input type="checkbox"/><br>Bending <input type="checkbox"/><br>Centre Not Concentric <input type="checkbox"/><br>Cracks <input type="checkbox"/><br>Crimp/Kink/Ripple/Wave <input type="checkbox"/><br>Cuffs <input type="checkbox"/><br>Crushing <input type="checkbox"/><br>Heat Treat <input type="checkbox"/><br>Wave/Twist in Tube <input type="checkbox"/><br>Marks/Chatter <input type="checkbox"/> | Temperature/Cure <input type="checkbox"/><br>Set-up <input type="checkbox"/><br>BOM/Route <input type="checkbox"/><br>Broken/Damage/Defect <input type="checkbox"/><br>Inspection Incomplete/Unqualified <input type="checkbox"/><br>Contamination <input type="checkbox"/><br>Countersink <input type="checkbox"/><br>Cut Too Short <input type="checkbox"/><br>Instructions Incomplete/Unclear <input type="checkbox"/><br>Drill Holes <input type="checkbox"/> | Power Loss/Surge <input type="checkbox"/><br>Folio/Program <input type="checkbox"/><br>Grain <input type="checkbox"/><br>Weld <input type="checkbox"/><br>Wrong Stock Pulled <input type="checkbox"/><br>Out of Sequence <input type="checkbox"/><br>Off-set <input type="checkbox"/><br>Misabeled <input type="checkbox"/><br>Fit/Function <input type="checkbox"/><br>Misaligned/off center <input type="checkbox"/>   | Positioned Wrong <input type="checkbox"/><br>Outside Dimensions <input type="checkbox"/><br>Over/Under tolerance <input type="checkbox"/><br>Part Incorrect <input type="checkbox"/><br>Part Lost/Missing <input type="checkbox"/><br>Part Moved <input type="checkbox"/><br>Drawing <input type="checkbox"/><br>Finish <input type="checkbox"/><br>Misread <input type="checkbox"/><br>Turning Sequence <input type="checkbox"/> | OTHER : _____ |                       |                                              |  |                                    |                                     |                                    |                                      |                                    |                                    |                                            |                                  |                                        |                                    |                                              |                                |                                    |                                    |                                   |  |

| ITEM | QTY<br>-041 | QTY<br>-043 | P/N       | DESCRIPTION        |
|------|-------------|-------------|-----------|--------------------|
|      | X           |             | D4034-041 | AFT UPPER RIB ASSY |
|      |             | X           | D4034-043 | FWD UPPER RIB ASSY |
| 1    | 1           | 1           | D4034-1   | RIB                |
| 2    | 1           | 1           | D4034-3   | RIB                |
| 3    | 1           | 1           | D4021-7   | HOOP               |
| 4    | 4           | 4           | D4021-9   | BUSHING            |

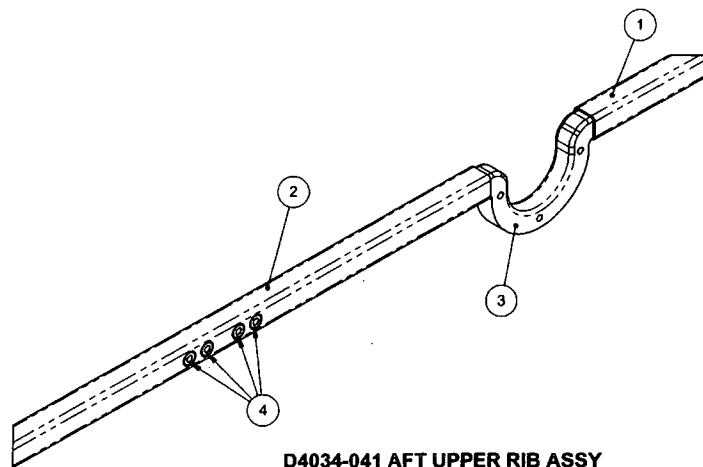

**D4034-041 AFT UPPER RIB ASSY**

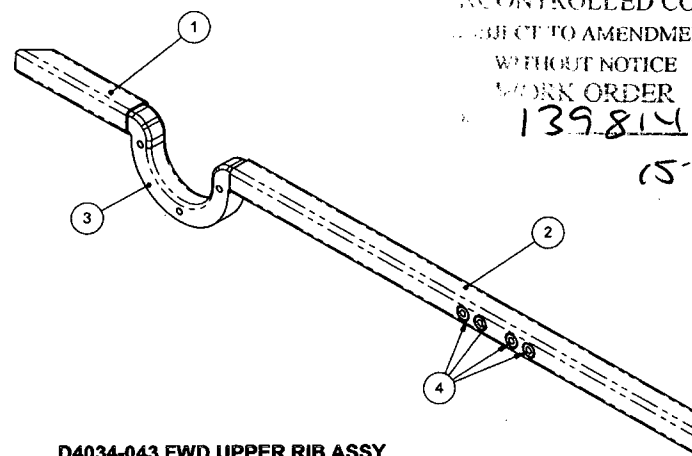


**D4034-043 FWD UPPER RIB ASSY**

SHOP COPY  
RETURN TO  
ENGINEERING  
UNCONTROLLED COPY  
SUBJECT TO AMENDMENT  
WITHOUT NOTICE  
WORK ORDER

139.814 NLS  
15-12-09

**RELEASED**  
2013-06-20

| C          | -043 REDESIGNED AS MIRROR IMAGE OF -041. -5 DELETED. D2327-3 DELETED. REASON PROP ARM NO LONGER OFFERED. | AJS   | 13.03.13 |
|------------|---|---|----------|
| B          | ADDITIONAL HOLES ADDED ON D4034-3 RIB                                                                    | SC   | 10.12.20 |
| A          | NEW ISSUE                                                                                                | AJS   | 10.03.04 |
| REV.       | DESCRIPTION                                                                                              | BY   | DATE     |
| DESIGN     | AJS   | <b>DART AEROSPACE LTD</b><br>HAWKESBURY, ONTARIO, CANADA   |          |
| DRAWN      | AJS   |   |          |
| CHECKED    | A.P.   | DRAWING NO. REV. C   |          |
| MFG. APPR. | IS   | D4034 SHEET 1 OF 3   |          |
| APPROVED   | 10   | TITLE SCALE   |          |
| DE APPR.   | 10   | UPPER RIB ASSY, BASKET BASE NTS   |          |
| DATE       | 13.03.13                                                                                                 | <small>COPYRIGHT © 2010 BY DART AEROSPACE LTD<br/>THIS DOCUMENT IS PRIVATE AND CONFIDENTIAL AND IS SUPPLIED ON THE EXPRESS CONDITION THAT IT IS NOT TO BE USED FOR ANY PURPOSE OR COPIED OR COMMUNICATED TO ANY OTHER PERSON WITHOUT WRITTEN PERMISSION FROM DART AEROSPACE LTD.</small> |          |

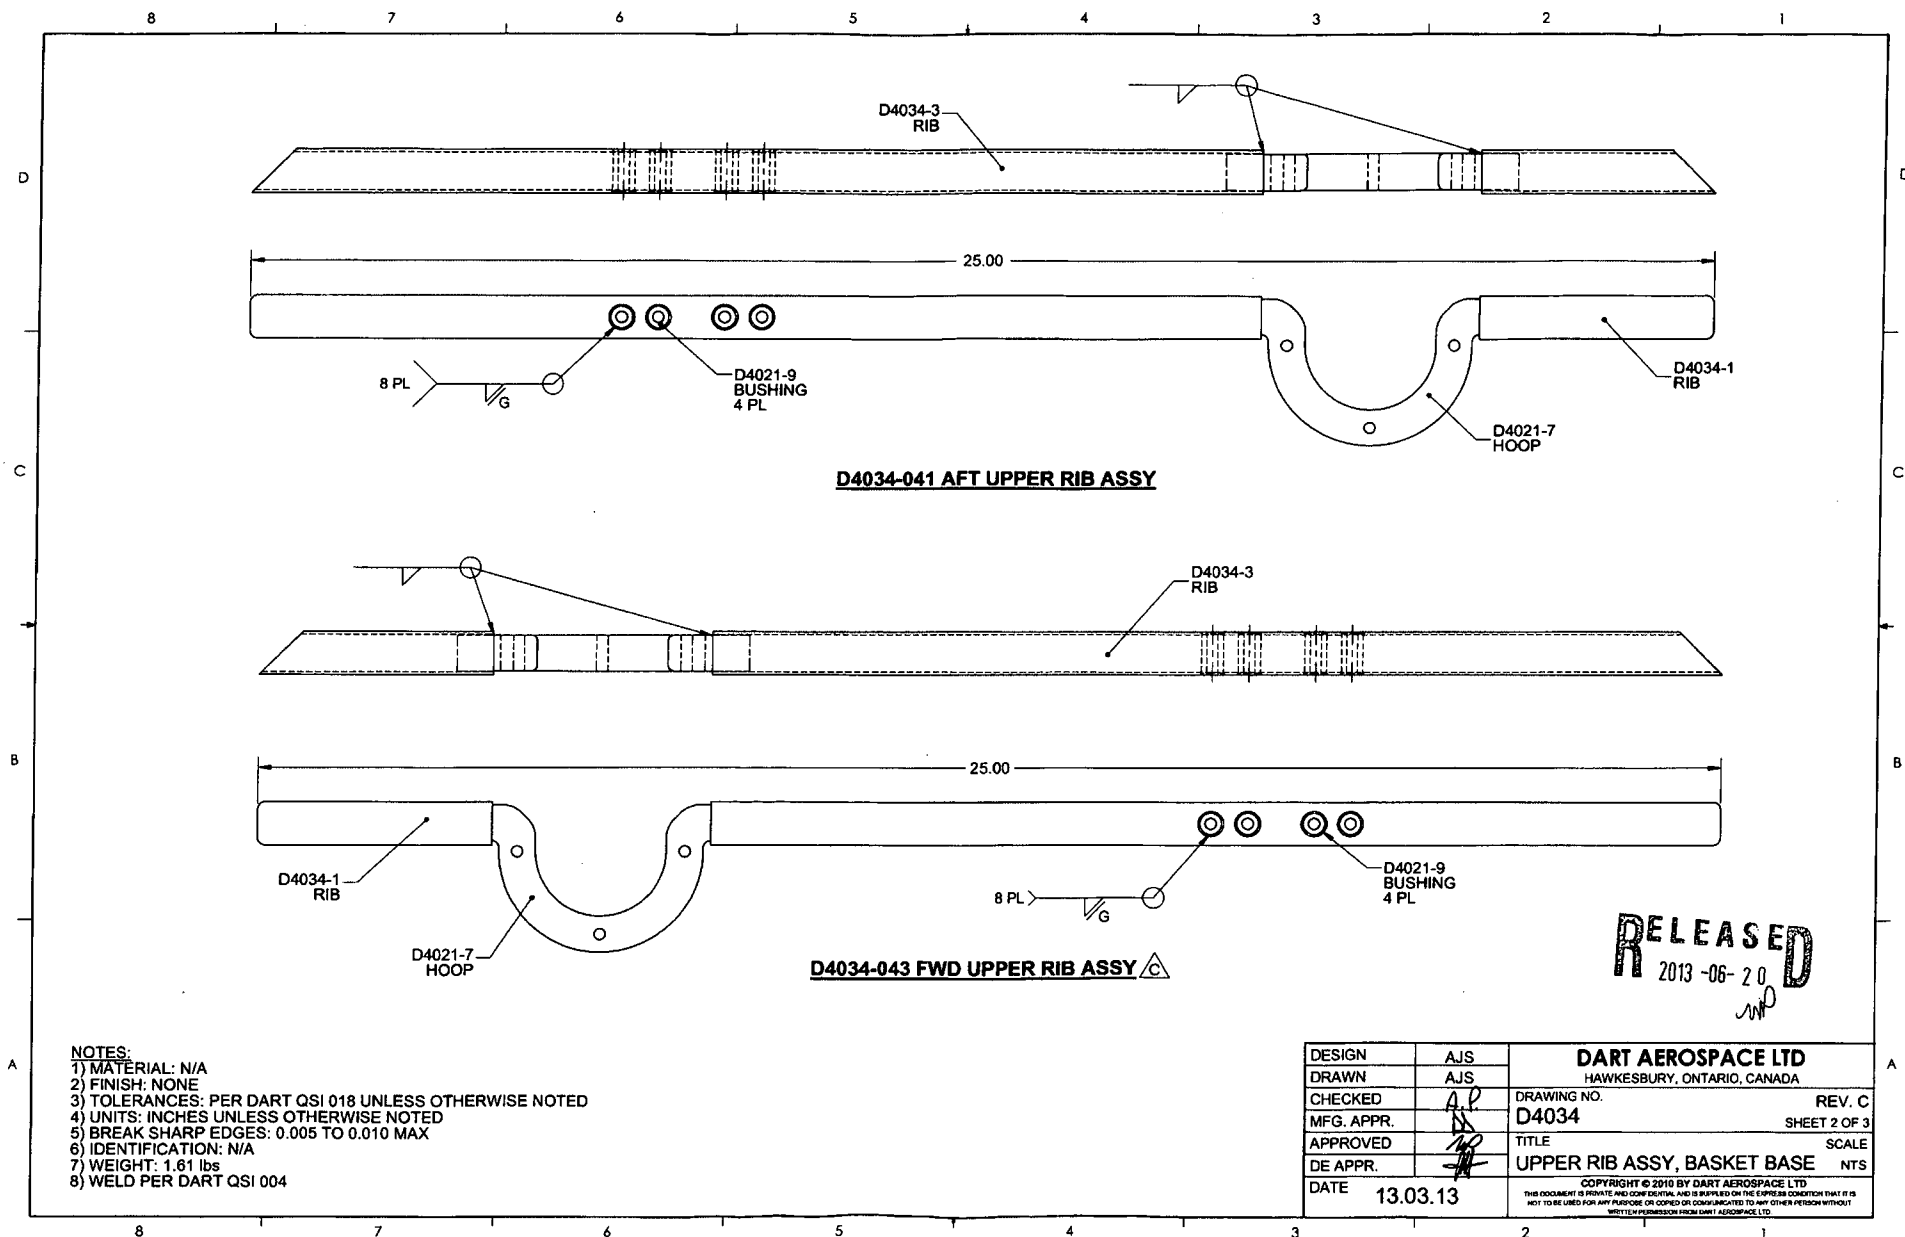

**D4034-041 AFT UPPER RIB ASSY**


**D4034-043 FWD UPPER RIB ASSY**

**RELEASED**  
2013-06-20


- NOTES:  
 1) MATERIAL: N/A  
 2) FINISH: NONE  
 3) TOLERANCES: PER DART QSI 018 UNLESS OTHERWISE NOTED  
 4) UNITS: INCHES UNLESS OTHERWISE NOTED  
 5) BREAK SHARP EDGES: 0.005 TO 0.010 MAX  
 6) IDENTIFICATION: N/A  
 7) WEIGHT: 1.61 lbs  
 8) WELD PER DART QSI 004

|            |          |   |              |
|------------|----------|---|--------------|
| DESIGN     | AJS      | <b>DART AEROSPACE LTD</b>   |              |
| DRAWN      | AJS      | HAWKESBURY, ONTARIO, CANADA   |              |
| CHECKED    | AP       | DRAWING NO.   | REV. C       |
| MFG. APPR. | AP       | <b>D4034</b>   | SHEET 2 OF 3 |
| APPROVED   | AP       | TITLE   | SCALE        |
| DE APPR.   | AP       | <b>UPPER RIB ASSY, BASKET BASE</b>   | NTS          |
| DATE       | 13.03.13 | <small>COPYRIGHT © 2010 BY DART AEROSPACE LTD<br/>         THIS DOCUMENT IS PRIVATE AND CONFIDENTIAL AND IS SUPPLIED ON THE EXPRESS CONDITION THAT IT IS<br/>         NOT TO BE USED FOR ANY PURPOSE OR COPIED OR COMMUNICATED TO ANY OTHER PERSON WITHOUT<br/>         WRITTEN PERMISSION FROM DART AEROSPACE LTD.</small> |              |




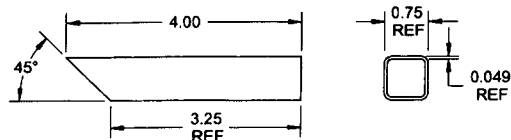

**D4034-1 RIB**

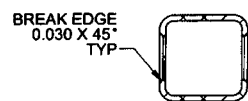

**SECTION A-A** C3-3

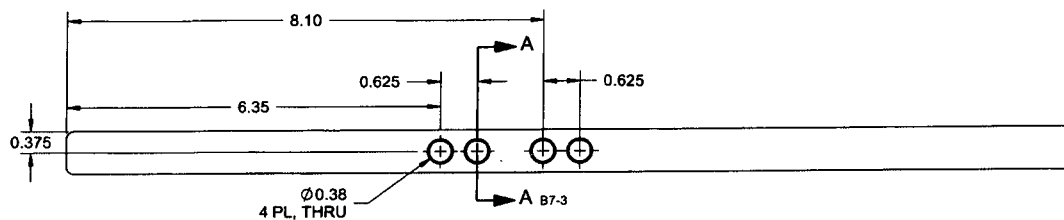

**D4034-3 RIB**

**NOTES:**

- 1) MATERIAL: AISI 304/316 STAINLESS STEEL SQUARE TUBE, 0.75 X 0.75 X 0.049 WALL  
REF DART SPEC. M304TS0.750W.049
- 2) FINISH: NONE
- 3) TOLERANCES: PER DART QSI 018 UNLESS OTHERWISE NOTED
- 4) UNITS: INCHES UNLESS OTHERWISE NOTED
- 5) BREAK SHARP EDGES: 0.005 TO 0.010 MAX
- 6) IDENTIFICATION: N/A
- 7) WEIGHT -1: 0.13 lbs  
-3: 0.62 lbs

**RELEASED**  
2013-06-28

|            |          |                                                          |        |
|------------|----------|----------------------------------------------------------|--------|
| DESIGN     | AJS      | <b>DART AEROSPACE LTD</b><br>HAWKESBURY, ONTARIO, CANADA |        |
| DRAWN      | AJS      |                                                          |        |
| CHECKED    | AJS      | DRAWING NO.<br><b>D4034</b>                              | REV. C |
| MFG. APPR. | AS       | SHEET 3 OF 3                                             |        |
| APPROVED   | AS       | TITLE                                                    | SCALE  |
| DE APPR.   | AS       | UPPER RIB ASSY, BASKET BASE                              |        |
| DATE       | 13.03.13 | NTS                                                      |        |

COPYRIGHT © 2010 BY DART AEROSPACE LTD  
THIS DOCUMENT IS PRIVATE AND CONFIDENTIAL AND IS SUPPLIED ON THE EXPRESS CONDITION THAT IT IS  
NOT TO BE USED FOR ANY PURPOSE OR COPIED OR COMMUNICATED TO ANY OTHER PERSON WITHOUT  
WRITTEN PERMISSION FROM DART AEROSPACE LTD.